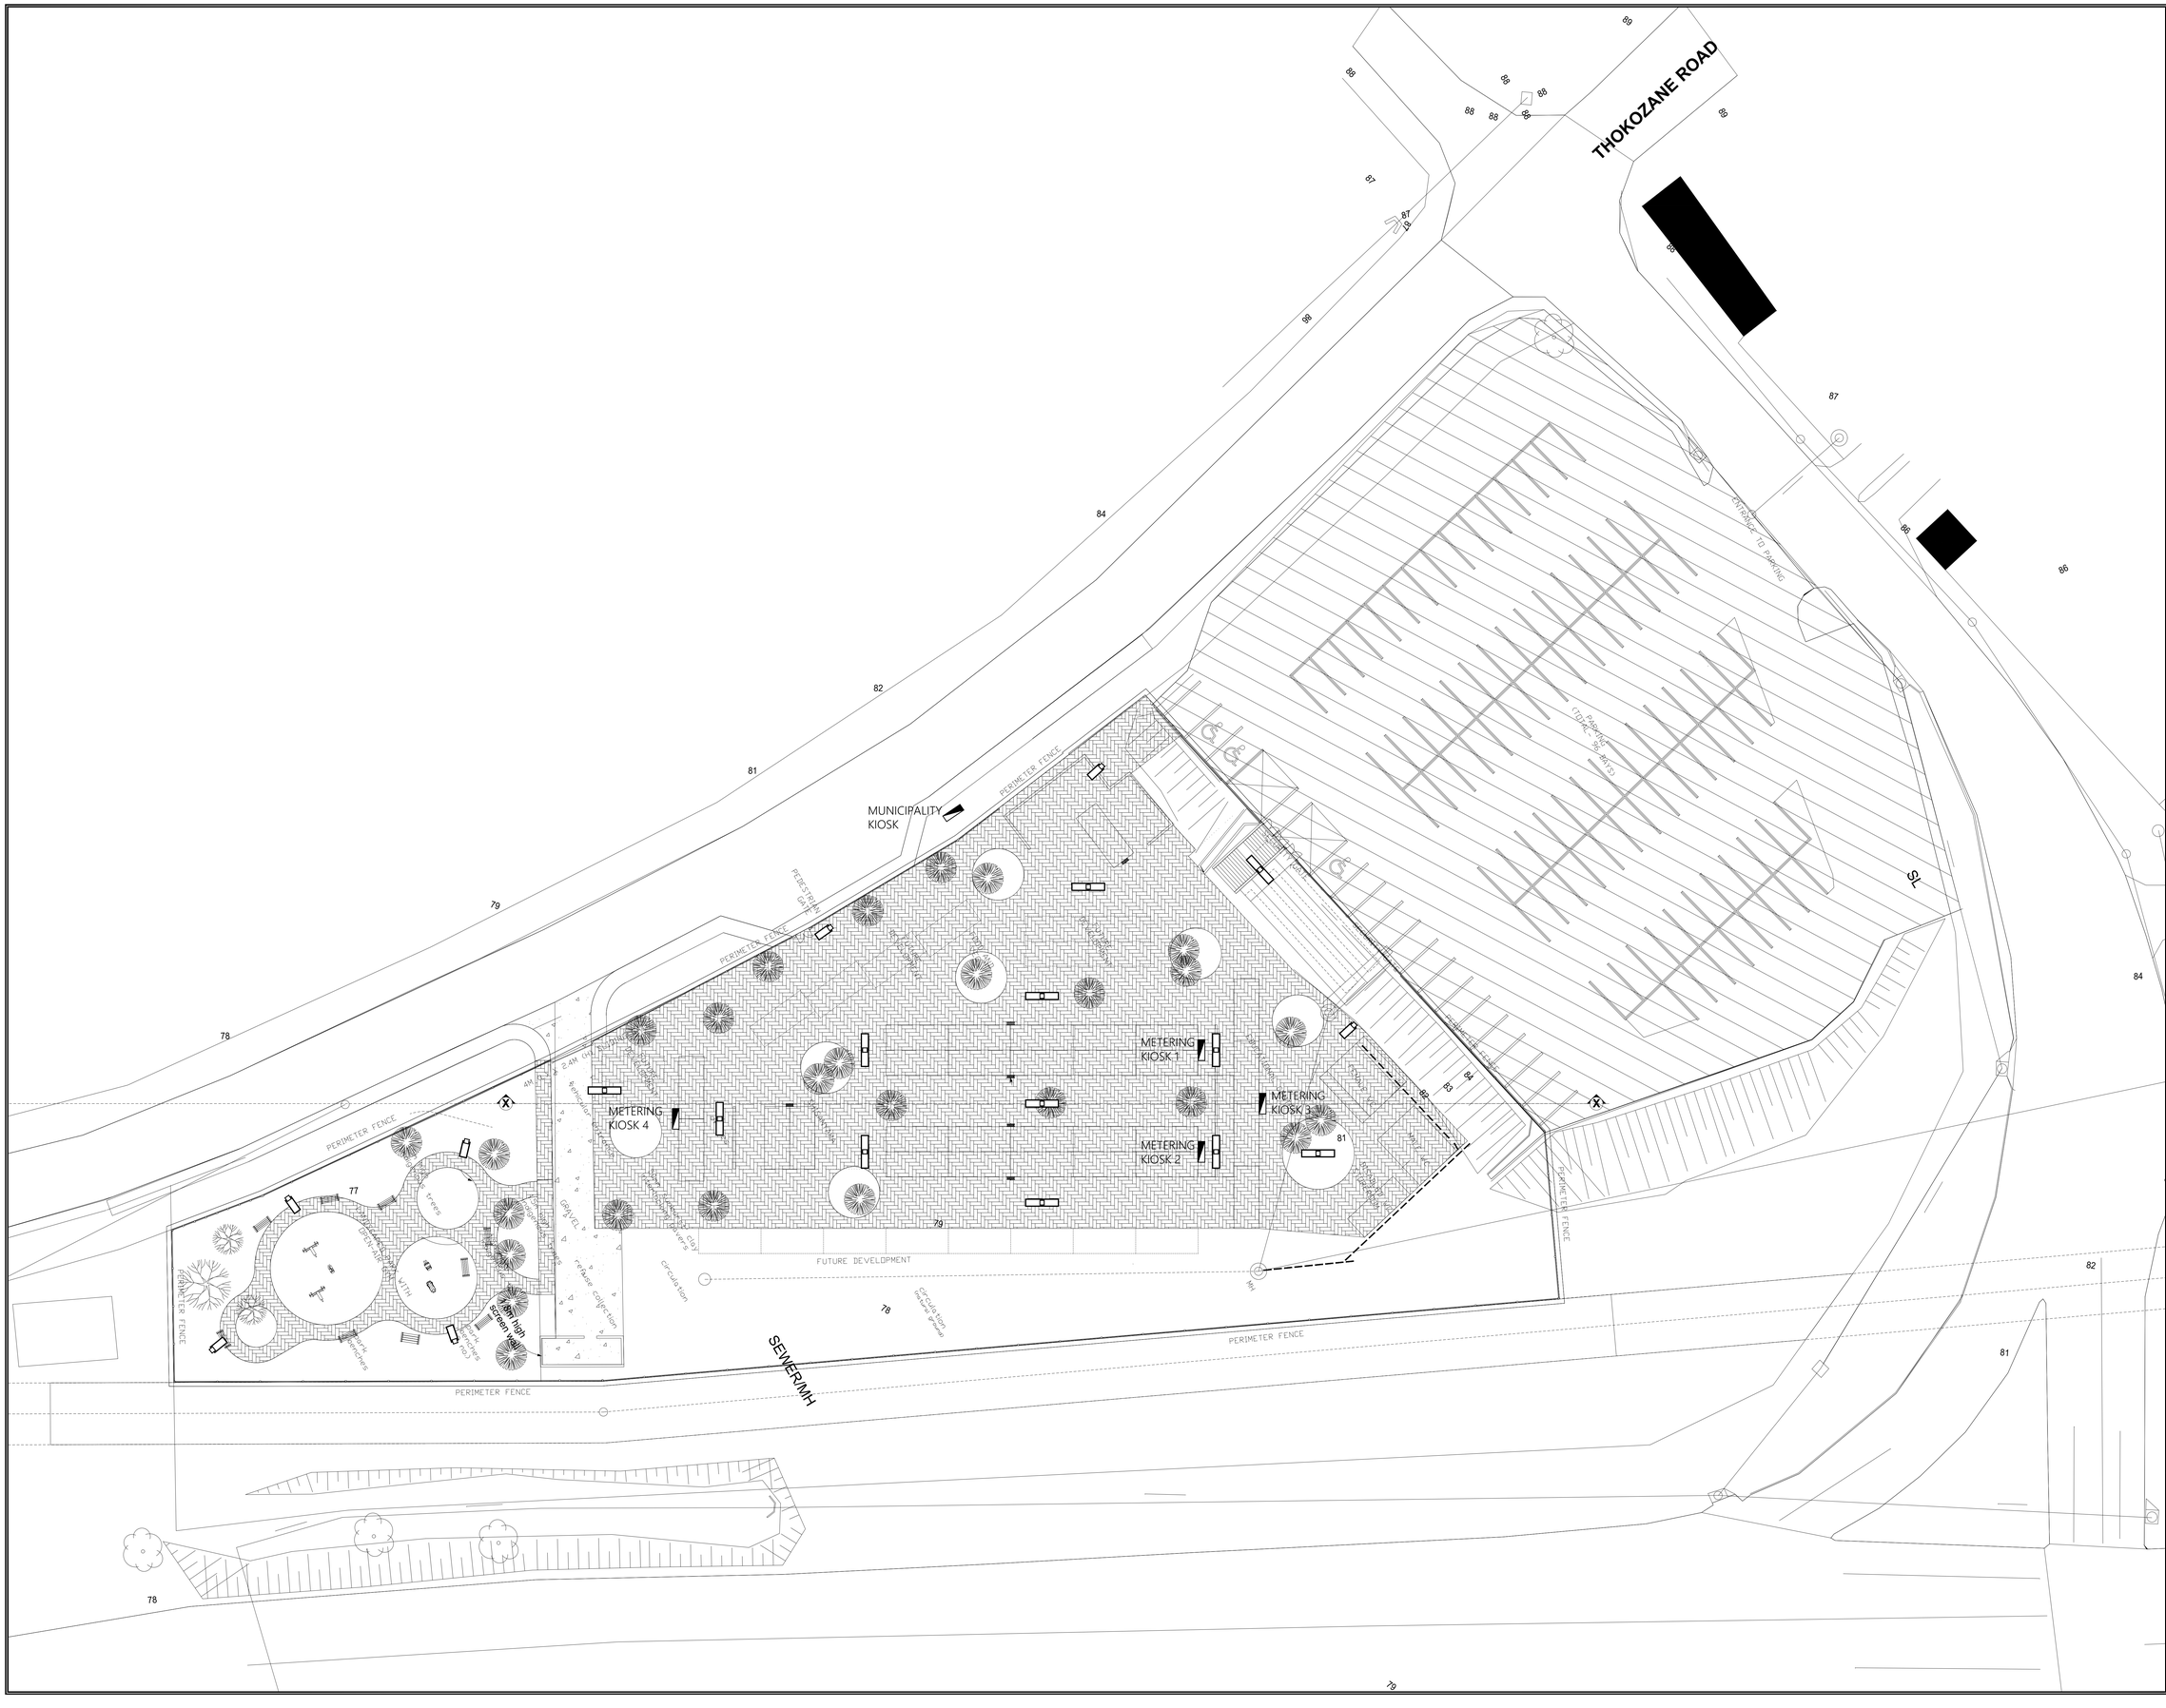
THOKOZANE ROAD
MUNICIPALITY KIOSK
METERING KIOSK 1
METERING KIOSK 2
METERING KIOSK 3
METERING KIOSK 4
PERIMETER FENCE
PEDESTRIAN GRAVEL PATHWAY
FUTURE DEVELOPMENT
SEWERMH
SL
ENTRANCE TO PARKING
PARKING (TOTAL 96 BAYS)
GRAVEL
refuse collection
circulation
Cut-off from Contours
Cut-off from Contours
Screen wall
Shade trees
Concrete benches
Concrete tables
Concrete bins
Concrete paving
Reinforced concrete paving
Paving clay
Paving concrete
Paving concrete
Paving concrete